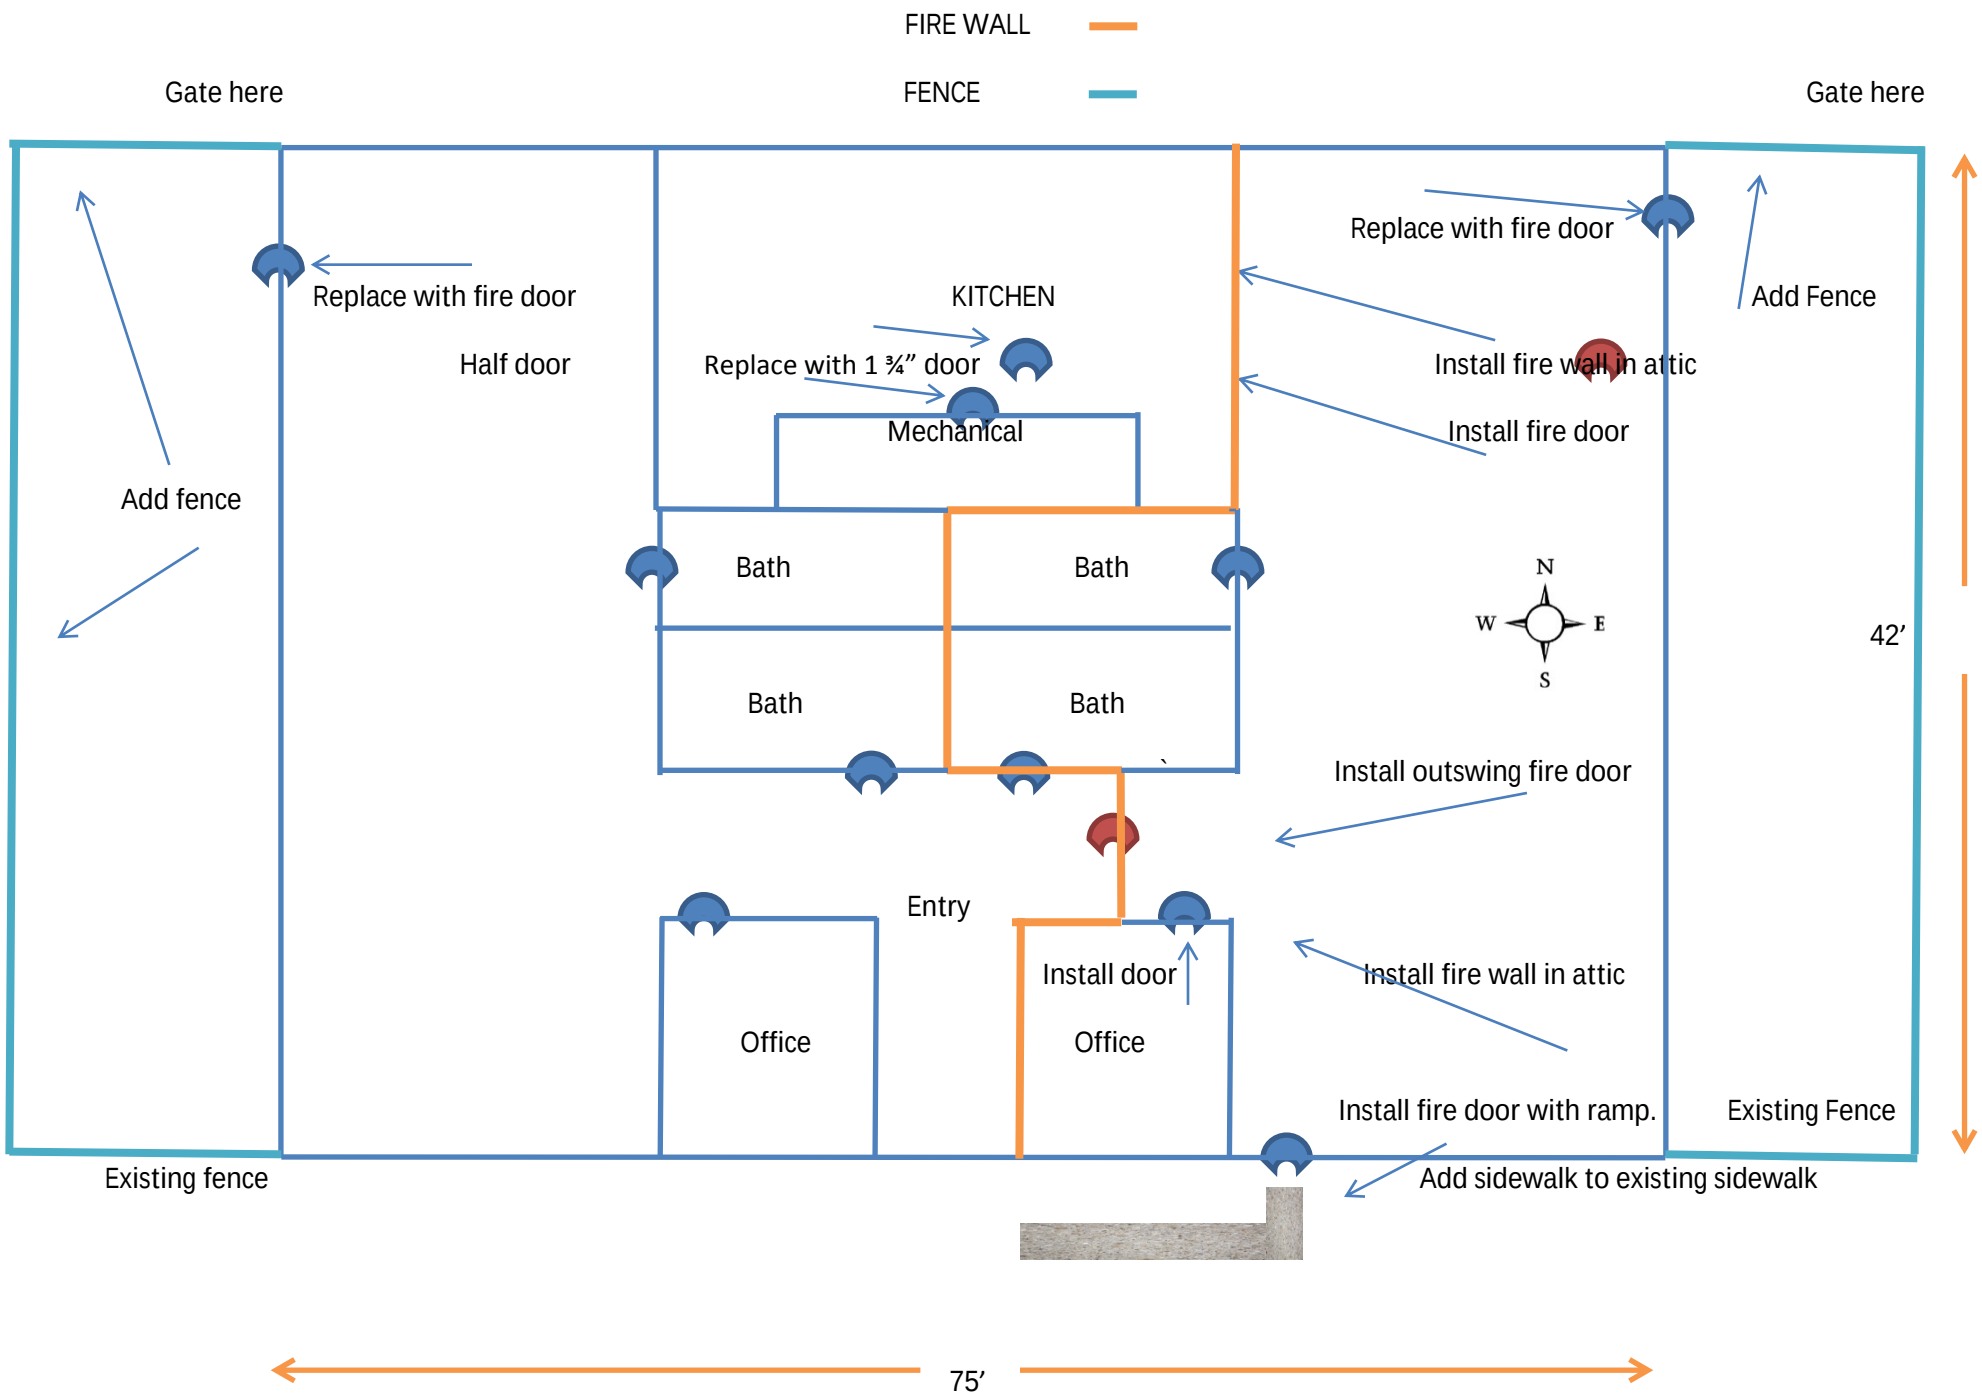
FIRE WALL
FENCE
Gate here
Gate here
Replace with fire door
Replace with fire door
Add Fence
KITCHEN
Half door
Replace with 1 ¾" door
Install fire wall in attic
Mechanical
Install fire door
Add fence
Bath
Bath
N
W
E
S
42'
Bath
Bath
Install outswing fire door
Entry
Install door
Install fire wall in attic
Office
Office
Install fire door with ramp.
Existing Fence
Existing fence
Add sidewalk to existing sidewalk
75'