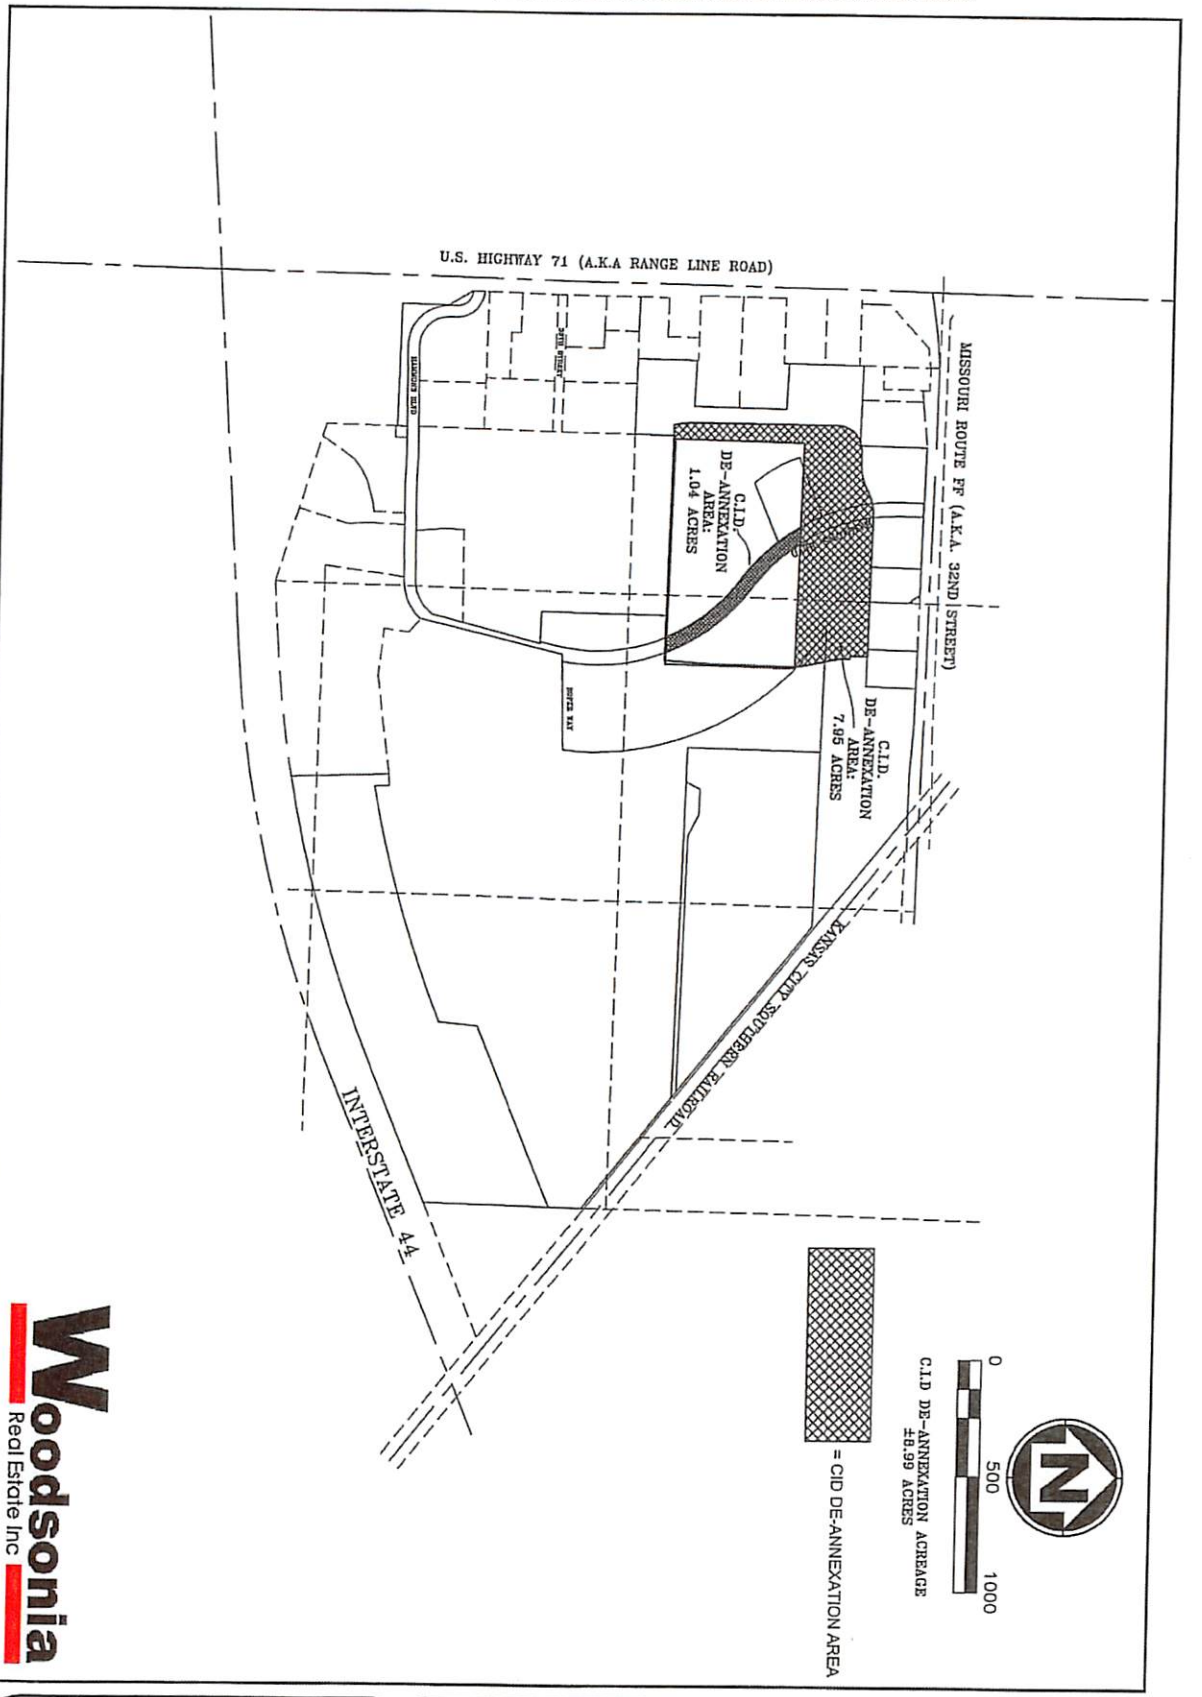

Woodsonia Real Estate Inc

4

WOODSONIA REAL ESTATE INC.

CID DE-ANNEXATION

CITY OF JOPLIN
NEWTON COUNTY, MISSOURI

REVISIONS				DRAWING INFO.	
NO.	DESCRIPTION	BY	DATE	DRAWN BY:	KRB
	ADDED EXCLUSION TRACT	KRB		CHECK BY:	KRB
				LICENSE NO.	LC-62
				DATE:	2020-12-22
				FIELD BOOK:	
				JOB NUMBER:	20JO10011

© COPYRIGHT ANDERSON ENGINEERING, INC. 2019

ANDERSON ENGINEERING
EMPLOYEE OWNED
ENGINEERS • SURVEYORS • LABORATORIES • DRILLING
541 W 141ST TERR, STE A • KANSAS CITY, MO 64145 • PHONE (816) 777-5200
A LICENSED MISSOURI ENGINEERING & SURVEYING CORPORATION • LC 62